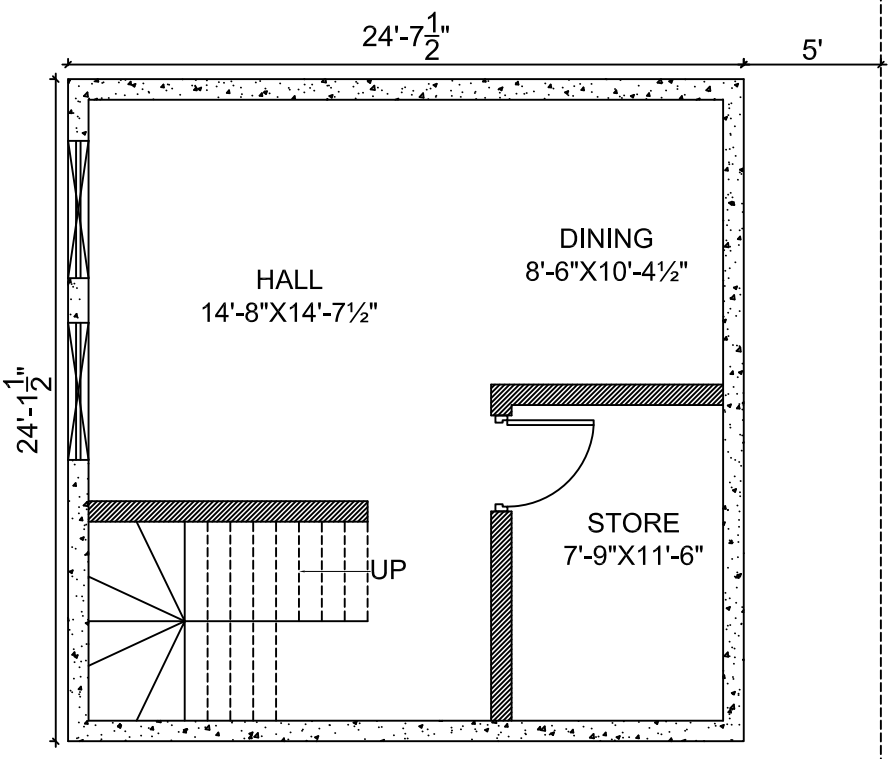

BASEMENT PLAN

TOTAL COVERED AREA - 595 Sft

DRAWING TITLE:	PROJECT:	SCALE:		CHECKED BY:	DESIGNED BY:	
PROPOSED LAYOUT PLAN	For Mr. Tariq Babri sb Plot # 120- P Block, Phase 8 D.H.A, LAHORE.	AS SHOWN DRG. NO: ————	DRAWINGS TO BE READ IN CONJUNCTION WITH RELEVANT DRAWING AND SPECS. FIGURED DIMENSIONS ONLY. ANY DISCREPENCIES ARE TO BE POINTED TO THE ARCHITECT. THE ARCHITECT IS NOT LIABLE FOR ANY FAULTS NOT RAISED.IN THE EVENT THAT A CONTRACTOR OTHER THAN HOTLINE BUILDERS IS APPOINTED TO EXECUTE THE WORKS, HOTLINE BUILDERS ACCEPT NO LIABILITY WHATSOEVER FOR THE SPECIFICATION, CALCULATION OR OTHER INFORMATION AS IT SO EXISTS PERTAINING TO THE PROPOSED WORKS CONTAINED HEREWITH.	Jahanzaib Mughal DATE: 9th Feb, 2018		**HOTLINE BUILDERS** No.6, Sector Z, Second Floor, Comm. Area, D.H.A, Lahore Cantt. Voice: 0423-5892 760-763 Fax: 0423-5892 760-763

WWW.HOTLINE.PK

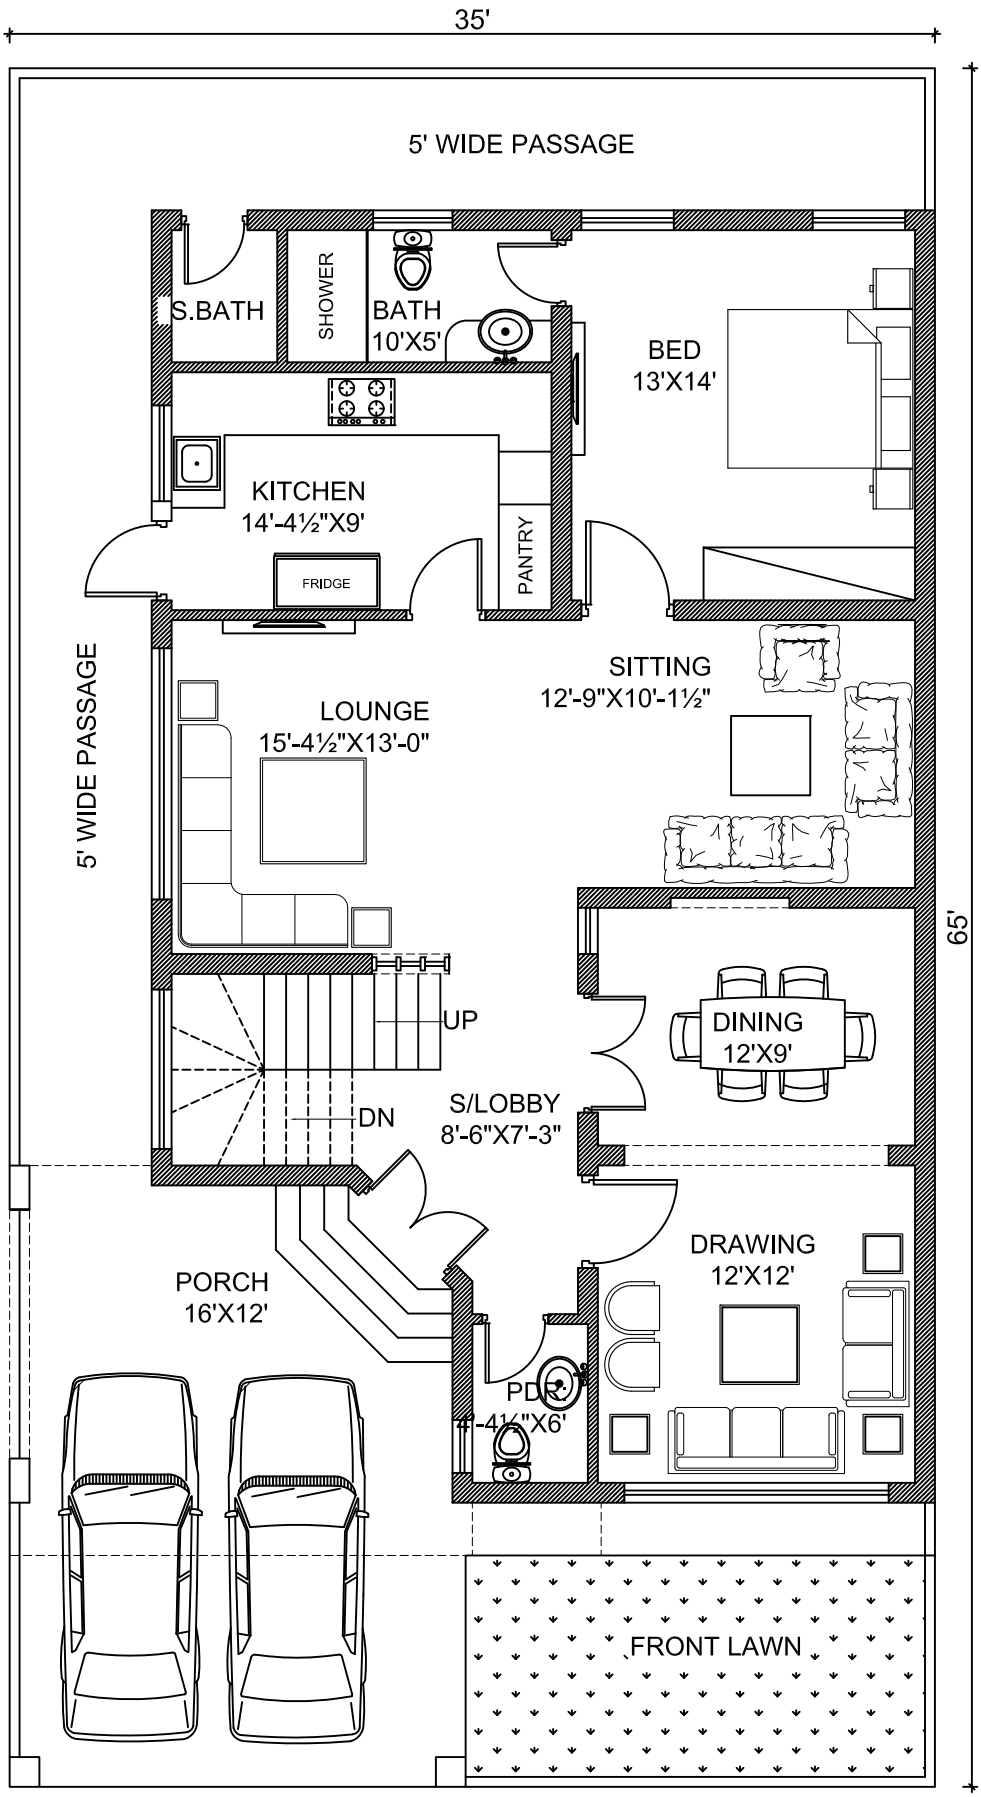

GROUND FLOOR PLAN

TOTAL COVERED AREA - 1587 Sft

DRAWING TITLE: PROPOSED LAYOUT PLAN	PROJECT: For Mr. Tariq Babri sb, Plot # 120- P Block, Phase 8, D.H.A, LAHORE.	SCALE: AS SHOWN DRG. NO: ———	DRAWINGS TO BE READ IN CONJUNCTION WITH RELEVANT DRAWING AND SPECS. FIGURED DIMENSIONS ONLY. ANY DISCREPENCIES ARE TO BE POINTED TO THE ARCHITECT. THE ARCHITECT IS NOT LIABLE FOR ANY FAULTS NOT RAISED.IN THE EVENT THAT A CONTRACTOR OTHER THAN HOTLINE BUILDERS IS APPOINTED TO EXECUTE THE WORKS, HOTLINE BUILDERS ACCEPT NO LIABILITY WHATSOEVER FOR THE SPECIFICATION, CALCULATION OR OTHER INFORMATION AS IT SO EXISTS PERTAINING TO THE PROPOSED WORKS CONTAINED HEREWITH.	CHECKED BY: Jahanzaib Mughal DATE: 9th Feb, 2018	DESIGNED BY:	HOTLINE BUILDERS No.6, Sector Z, Second Floor, Comm. Area, D.H.A, Lahore Cantt. Voice: 0423-5892 760-763 Fax: 0423-5892 760-763

WWW.HOTLINE.PK

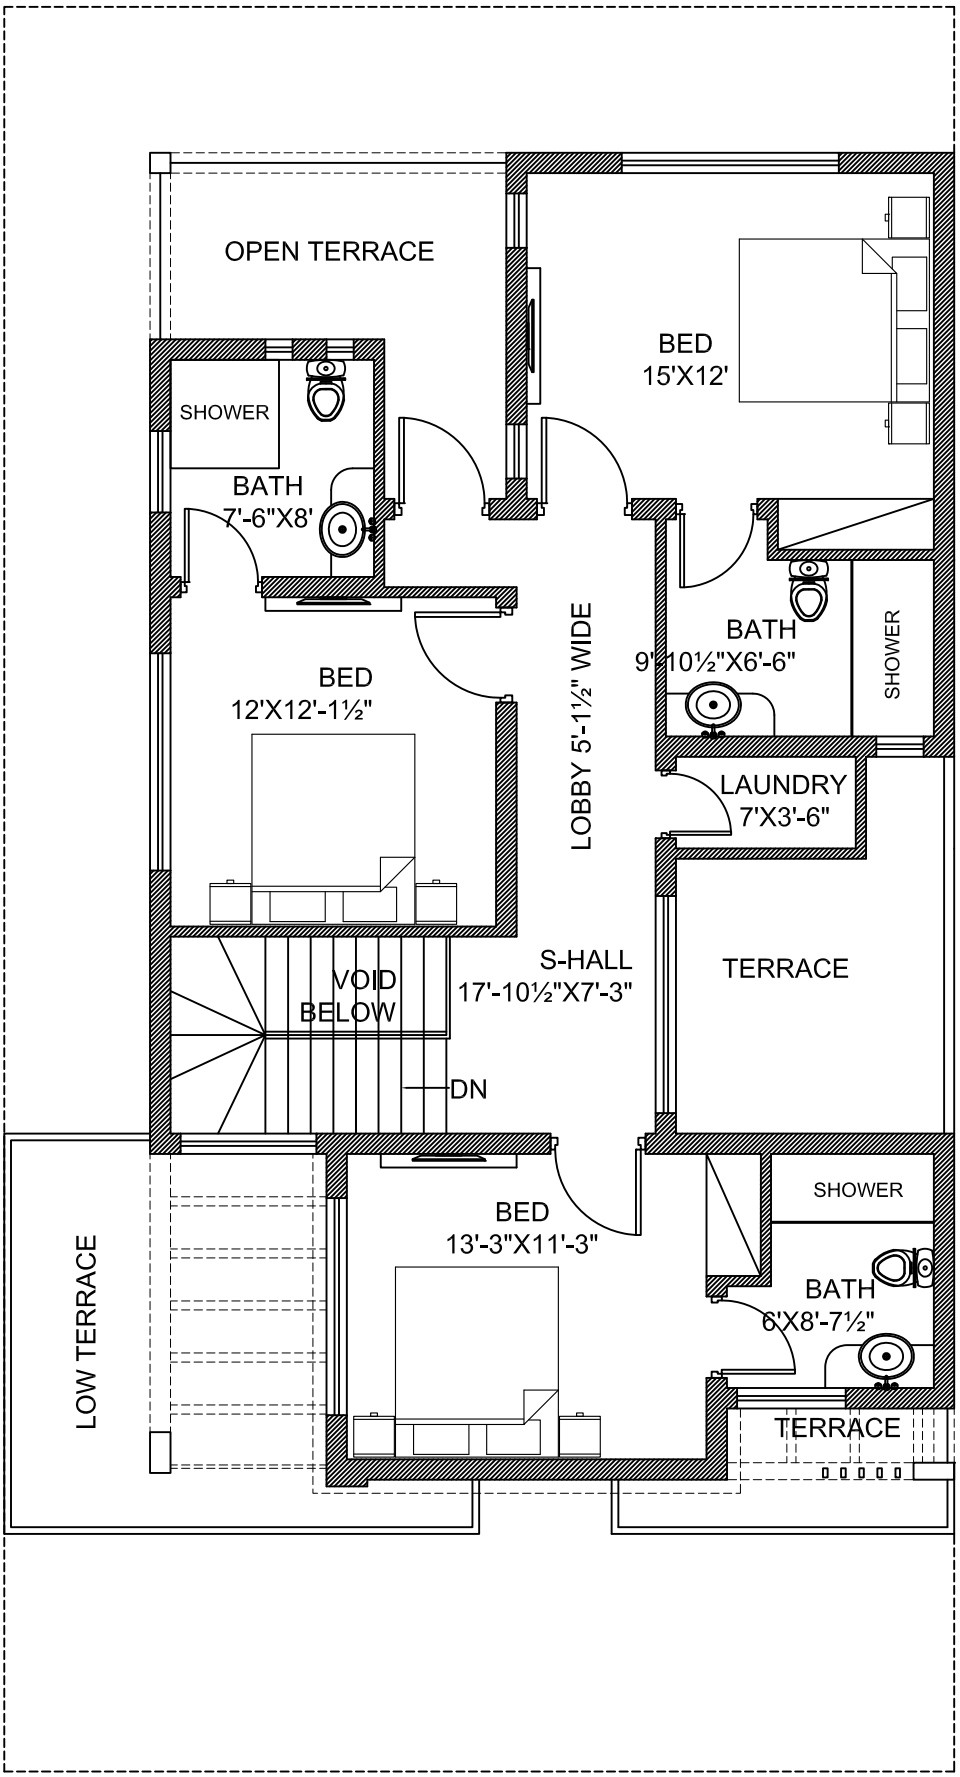

FIRST FLOOR PLAN

TOTAL COVERED AREA - 1157 Sft

DRAWING TITLE: PROPOSED LAYOUT PLAN	PROJECT: For Mr. Tariq Babri sb, Plot # 120- P Block, Phase 8, D.H.A, LAHORE.	SCALE: AS SHOWN DRG. NO: ———	DRAWINGS TO BE READ IN CONJUNCTION WITH RELEVANT DRAWING AND SPECS. FIGURED DIMENSIONS ONLY. ANY DISCREPENCIES ARE TO BE POINTED TO THE ARCHITECT. THE ARCHITECT IS NOT LIABLE FOR ANY FAULTS NOT RAISED.IN THE EVENT THAT A CONTRACTOR OTHER THAN HOTLINE BUILDERS IS APPOINTED TO EXECUTE THE WORKS, HOTLINE BUILDERS ACCEPT NO LIABILITY WHATSOEVER FOR THE SPECIFICATION, CALCULATION OR OTHER INFORMATION AS IT SO EXISTS PERTAINING TO THE PROPOSED WORKS CONTAINED HEREWITH.	CHECKED BY: Jahanzaib Mughal DATE: 9th Feb, 2018	DESIGNED BY:	HOTLINE BUILDERS No.6, Sector Z, Second Floor, Comm. Area, D.H.A, Lahore Cantt. Voice: 0423-5892 760-763 Fax: 0423-5892 760-763

WWW.HOTLINE.PK